PRODUCED BY AN AUTODESK EDUCATIONAL PRODUCT

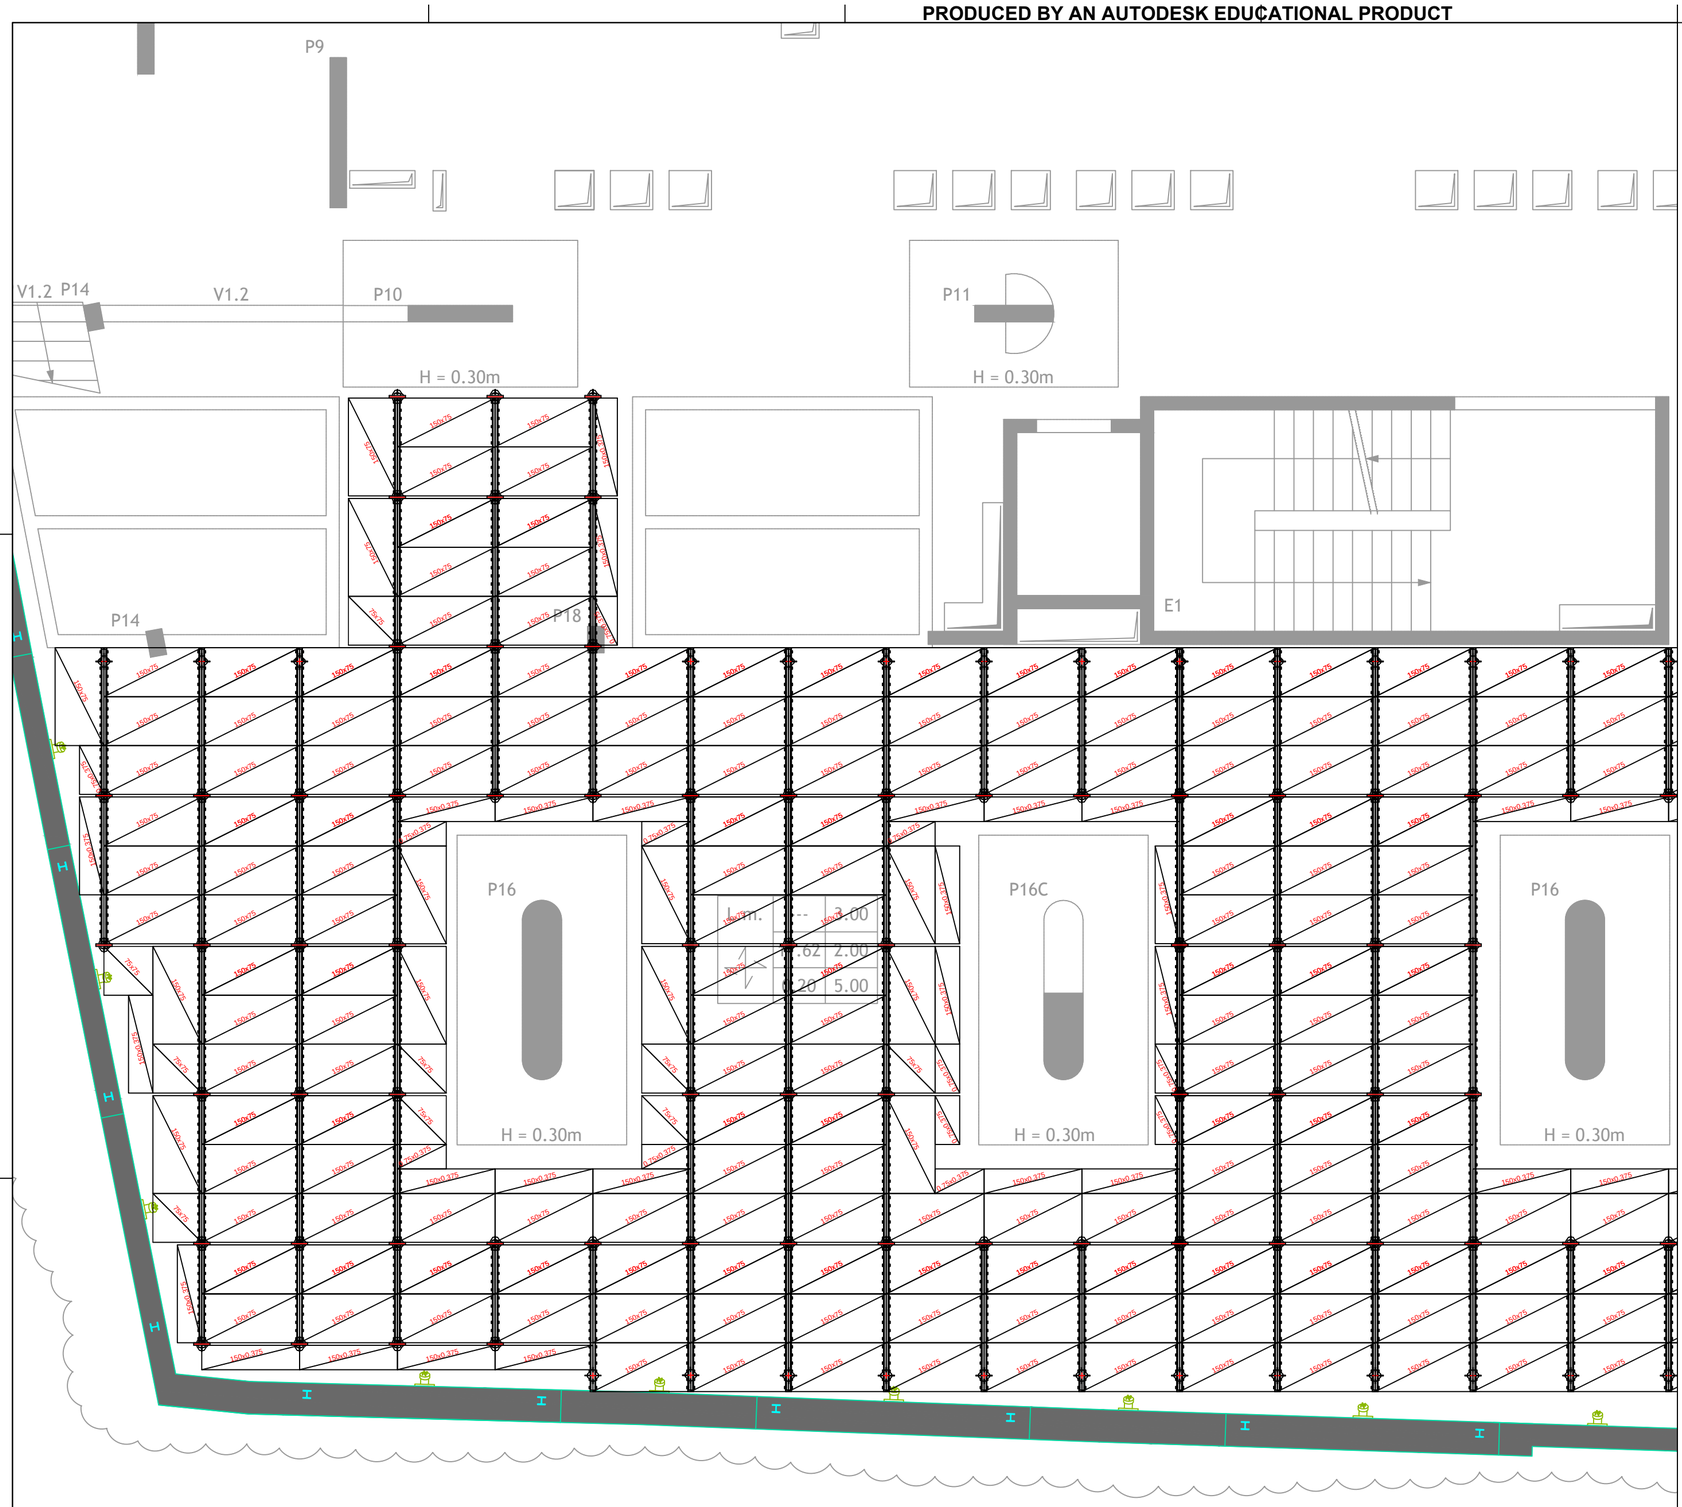

Localização

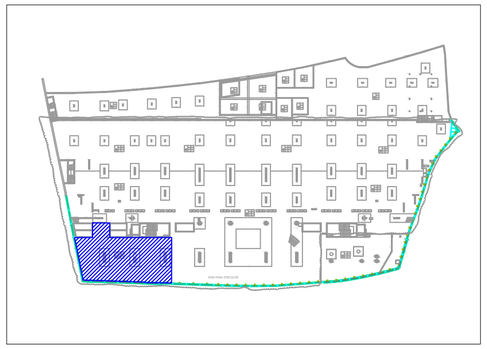

Material

- Painel SPD 1.50 x 0.75
- Painel SPD 0.75 x 0.75
- Viga Principal SLT 2.25
- Viga Principal SLT 1.50
- Cabeçal Apoio SSK
- Cabeçal de Caida SFK

Esquema de Pós-Escoramento

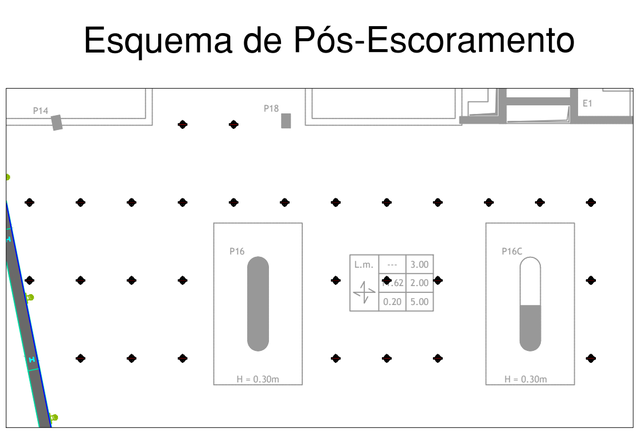

Preparação Piso 1
Duplo Pé-Direito ("Skydeck")

PRODUCED BY AN AUTODESK EDUCATIONAL PRODUCT
PRODUCED BY AN AUTODESK EDUCATIONAL PRODUCT
PRODUCED BY AN AUTODESK EDUCATIONAL PRODUCT

Original A2 Ficheiro: