PRODUCED BY AN AUTODESK EDUCATIONAL PRODUCT

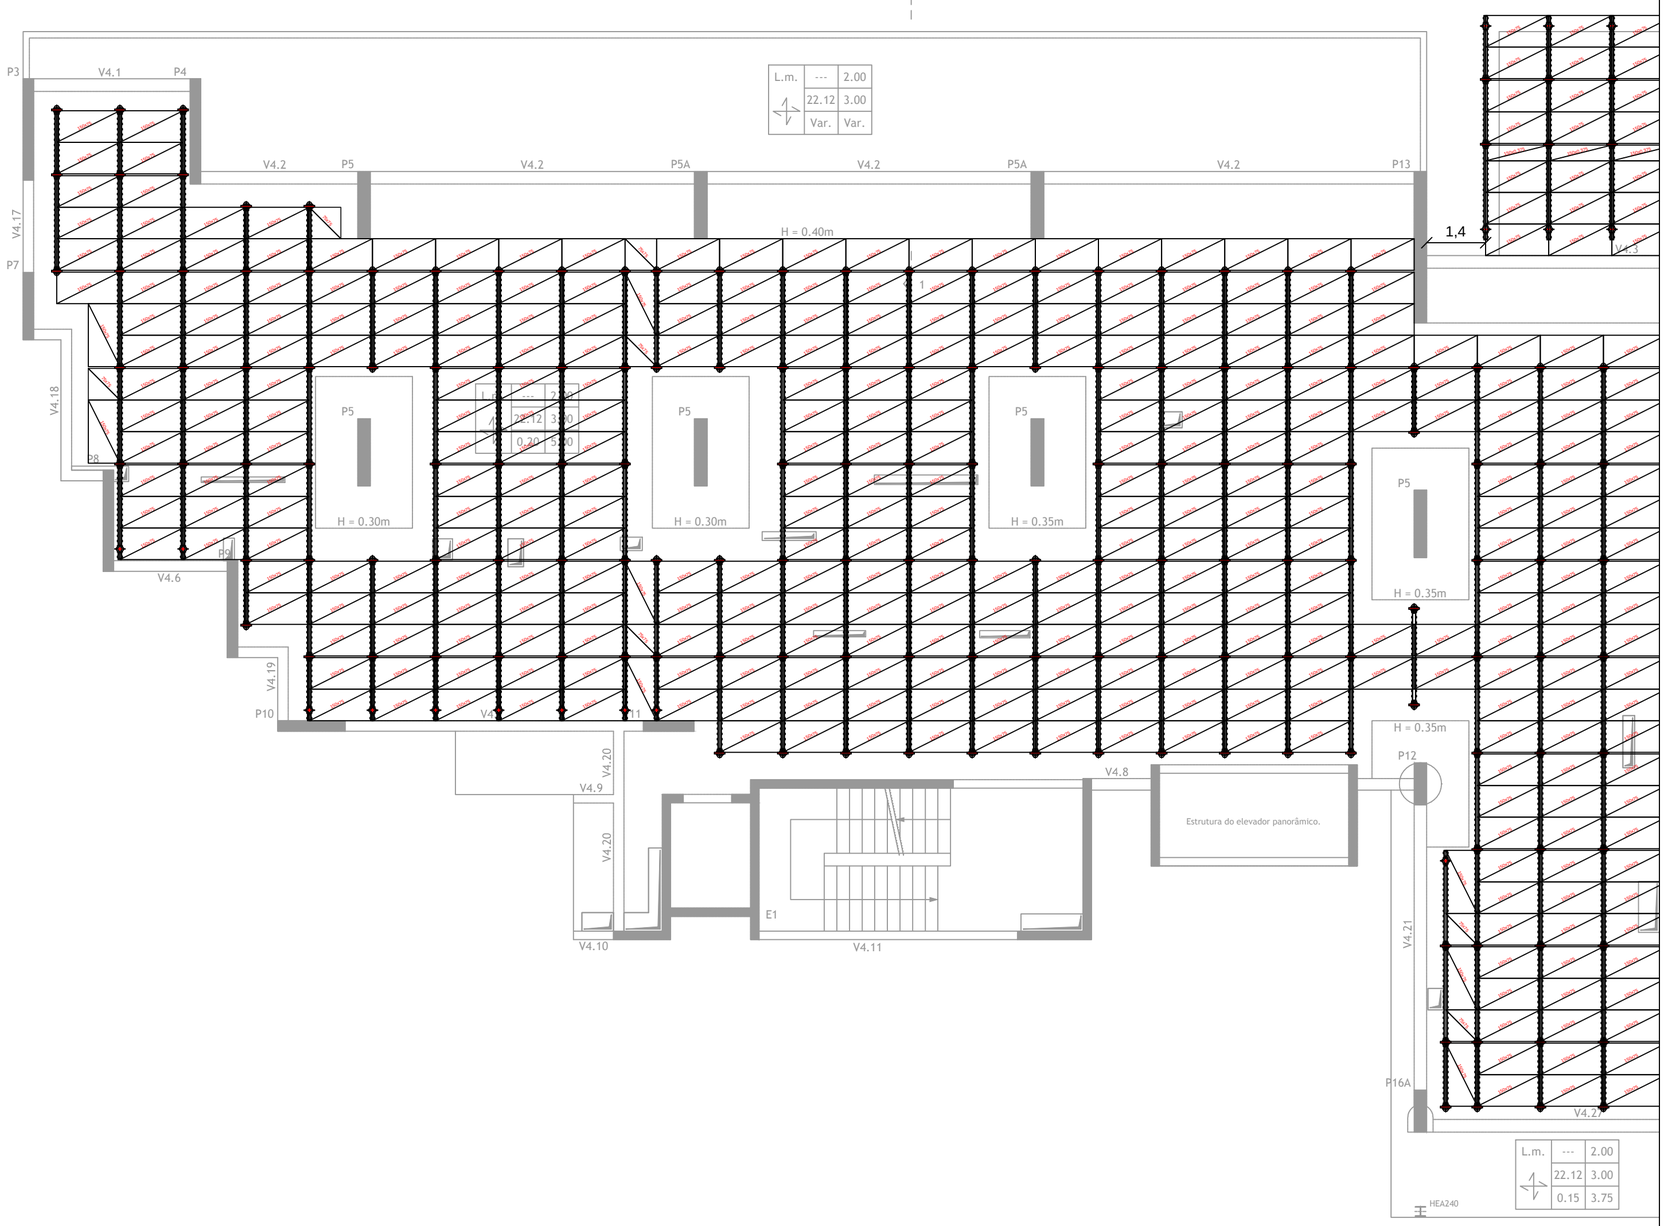

Localização

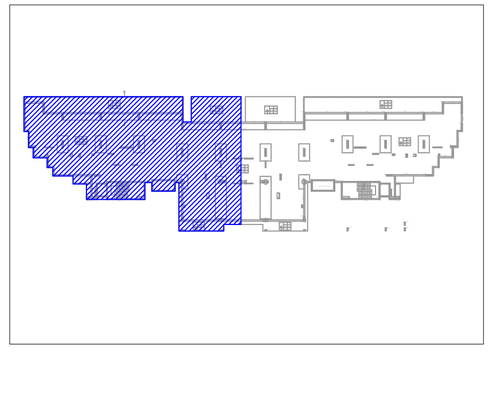

Material

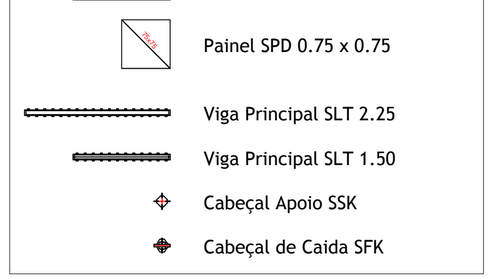

Esquema de Pós-Escoramento

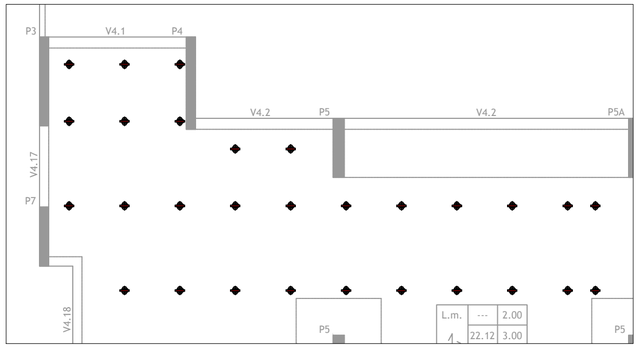

Preparação Tipo
Laje do Piso 4 ("Skydeck")

PRODUCED BY AN AUTODESK EDUCATIONAL PRODUCT

PRODUCED BY AN AUTODESK EDUCATIONAL PRODUCT

Original A2 Ficheiro: